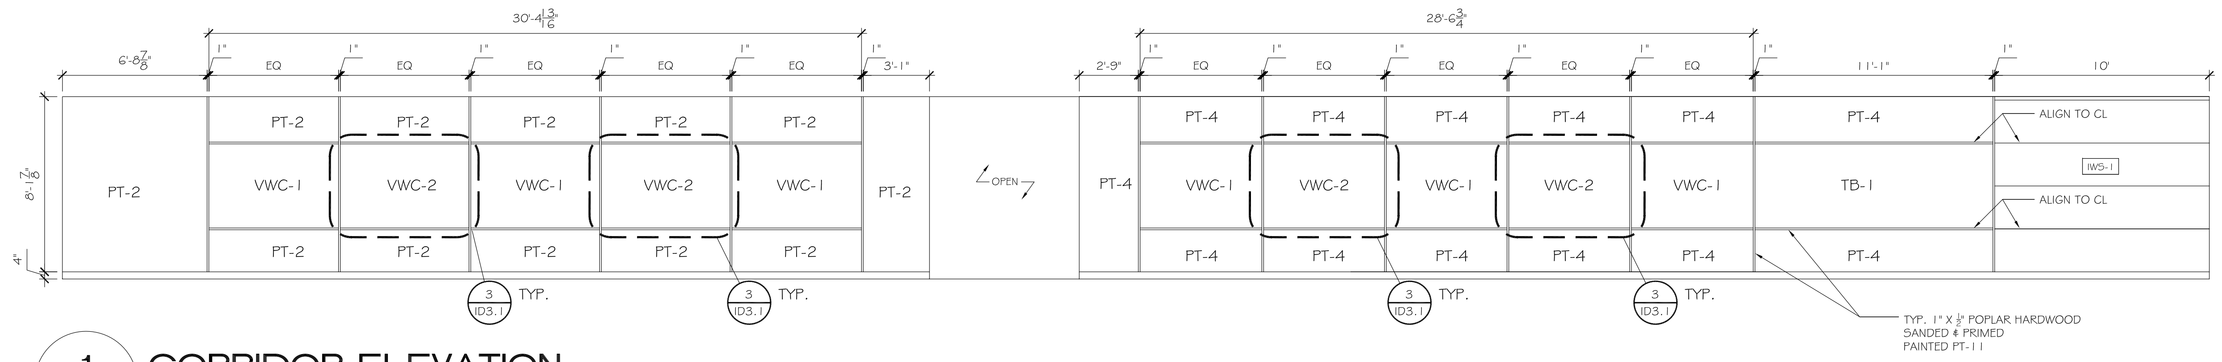

1 CORRIDOR ELEVATION
ID2.3G ID3.1 ID2.3W — SCALE: 1/4" = 1'-0"

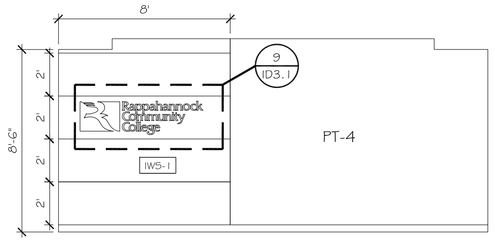

2 SOUTH CORRIDOR ELEVATION
ID2.3G ID3.1 ID2.3W — SCALE: 1/4" = 1'-0"

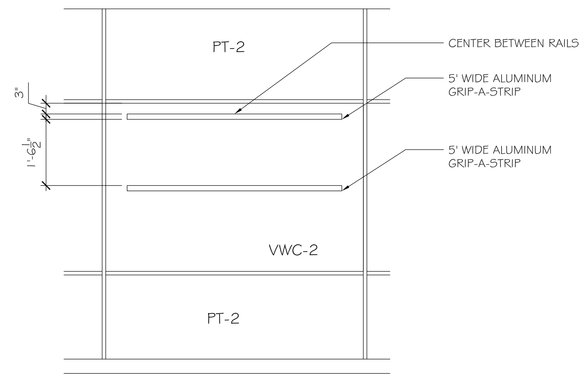

3 WALL DETAIL
ID3.1 ID3.1 — SCALE: 1/4" = 1'-0"

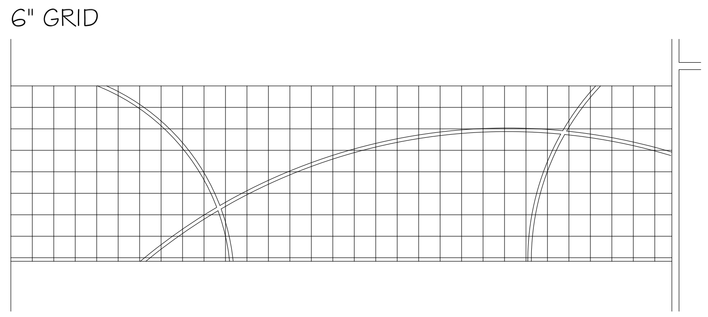

6 DETAIL "A" GRAPHIC GRID
ID3.1 ID3.1 — SCALE: 1/2" = 1'-0"

LOGO SIGNAGE NOTES
1. SIGN TO BE 3/4" THICK BACK PAINTED ACRYLIC, CUSTOM COLORS TO MATCH PANTONE 339CVU AND 285CVU, SEE BELOW FOR LOCATIONS
2. MOUNT TO IWS-1 WITH ADHESIVE
3. VECTOR ART TO BE PROVIDED BY THE COLLEGE

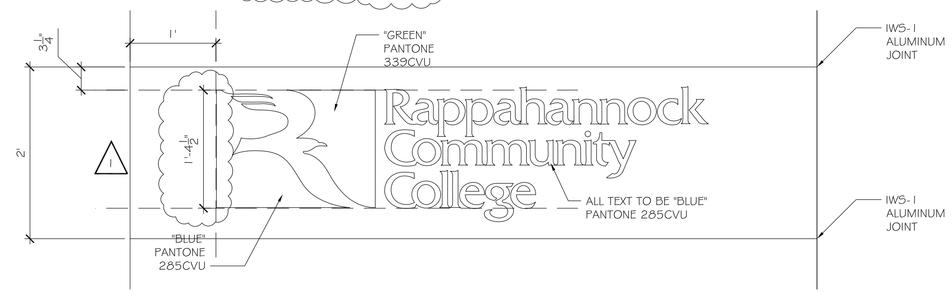

9 LOGO DETAIL
ID3.1 ID3.1 — SCALE: 1" = 1'-0"

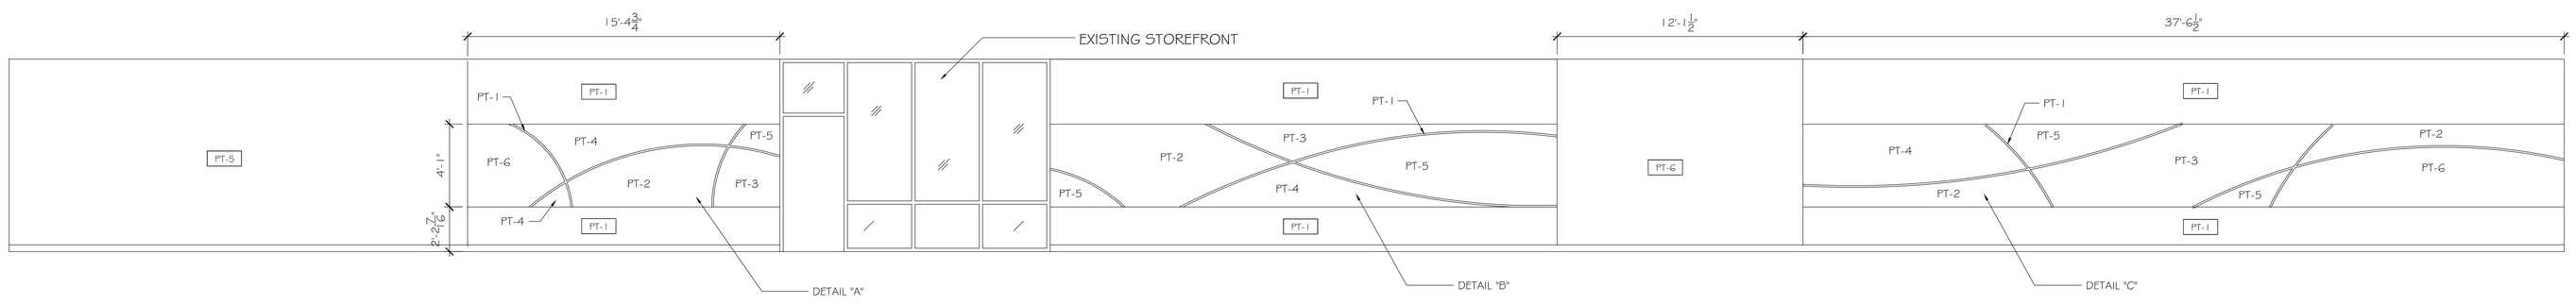

5 GRAPHIC WALL ELEVATION
ID2.3G ID3.1 ID2.3W — SCALE: 1/4" = 1'-0"

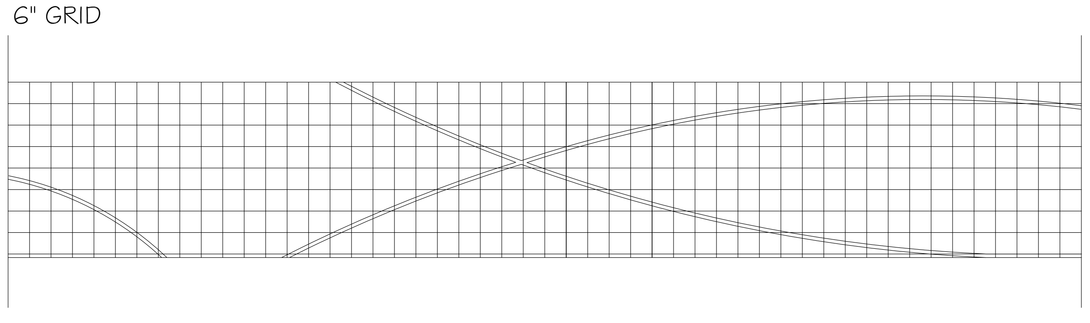

7 DETAIL "B" GRAPHIC GRID
ID3.1 ID3.1 — SCALE: 1/2" = 1'-0"

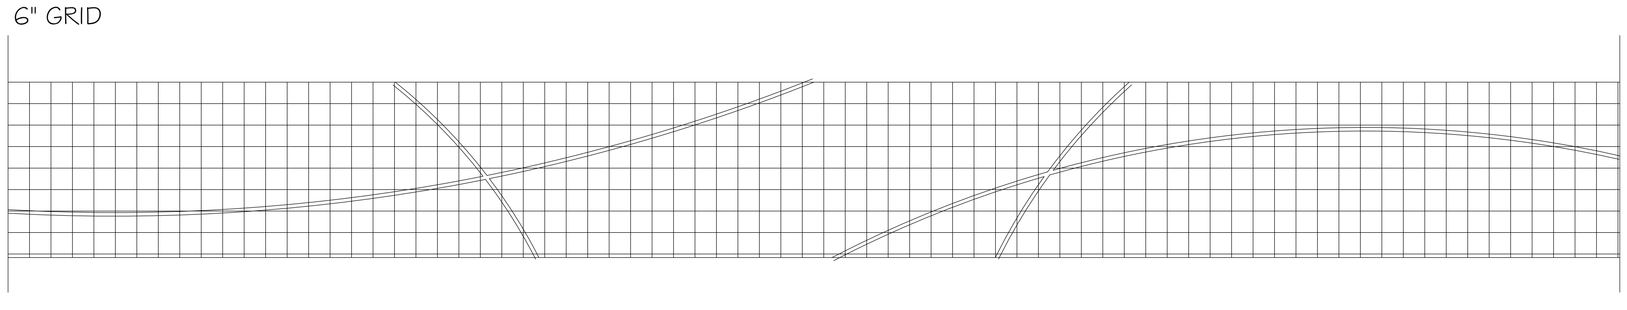

8 DETAIL "C" GRAPHIC GRID
ID3.1 ID3.1 — SCALE: 1/2" = 1'-0"

nbj ARCHITECTURE
A Professional Limited Company
GROVE PARK SQUARE
11537-B NUCKOLS ROAD
Richmond, Virginia 23059
☎ (804) 273-9811 fax: (804) 273-9843

RAPPAHANNOCK COMMUNITY COLLEGE
CAMPUS RENOVATIONS
WARSAW + GLENNS, VIRGINIA
PC: 260-17712

GLENNS & WARSAW CAMPUSES
DETAILED INTERIOR WALL ELEVATIONS

Date: JAN. 13, 2010

REVISIONS	
1	FEB 9, 2010

KSA
Interior Design
Post Office Box 2125
Glen Allen, VA 23058
p. 804.527.0131
f. 804.527.0823
ksainteriors@com

Sheet ID3.1

File Number 09004-GLENNS-SHT-CDSET